DOOR SCHEDULE

1	3'-0" X 7'-0"	1 3/4"	ALUMINUM FRAME WITH FULL VIEW DBL. INSULATED GLASS - WITH 3'-0"X3'-0" ALUMINUM FRAME DBL. INSUL. GL. TRANSOM ABOVE
2	3'-0" X 7'-0"	1 3/4"	STEEL DOOR UNIT SET IN STEEL FRAME - WITH INSIDE PANIC BAR HARDWARE - WITH DEAD BOLT LOCK EXTERIOR

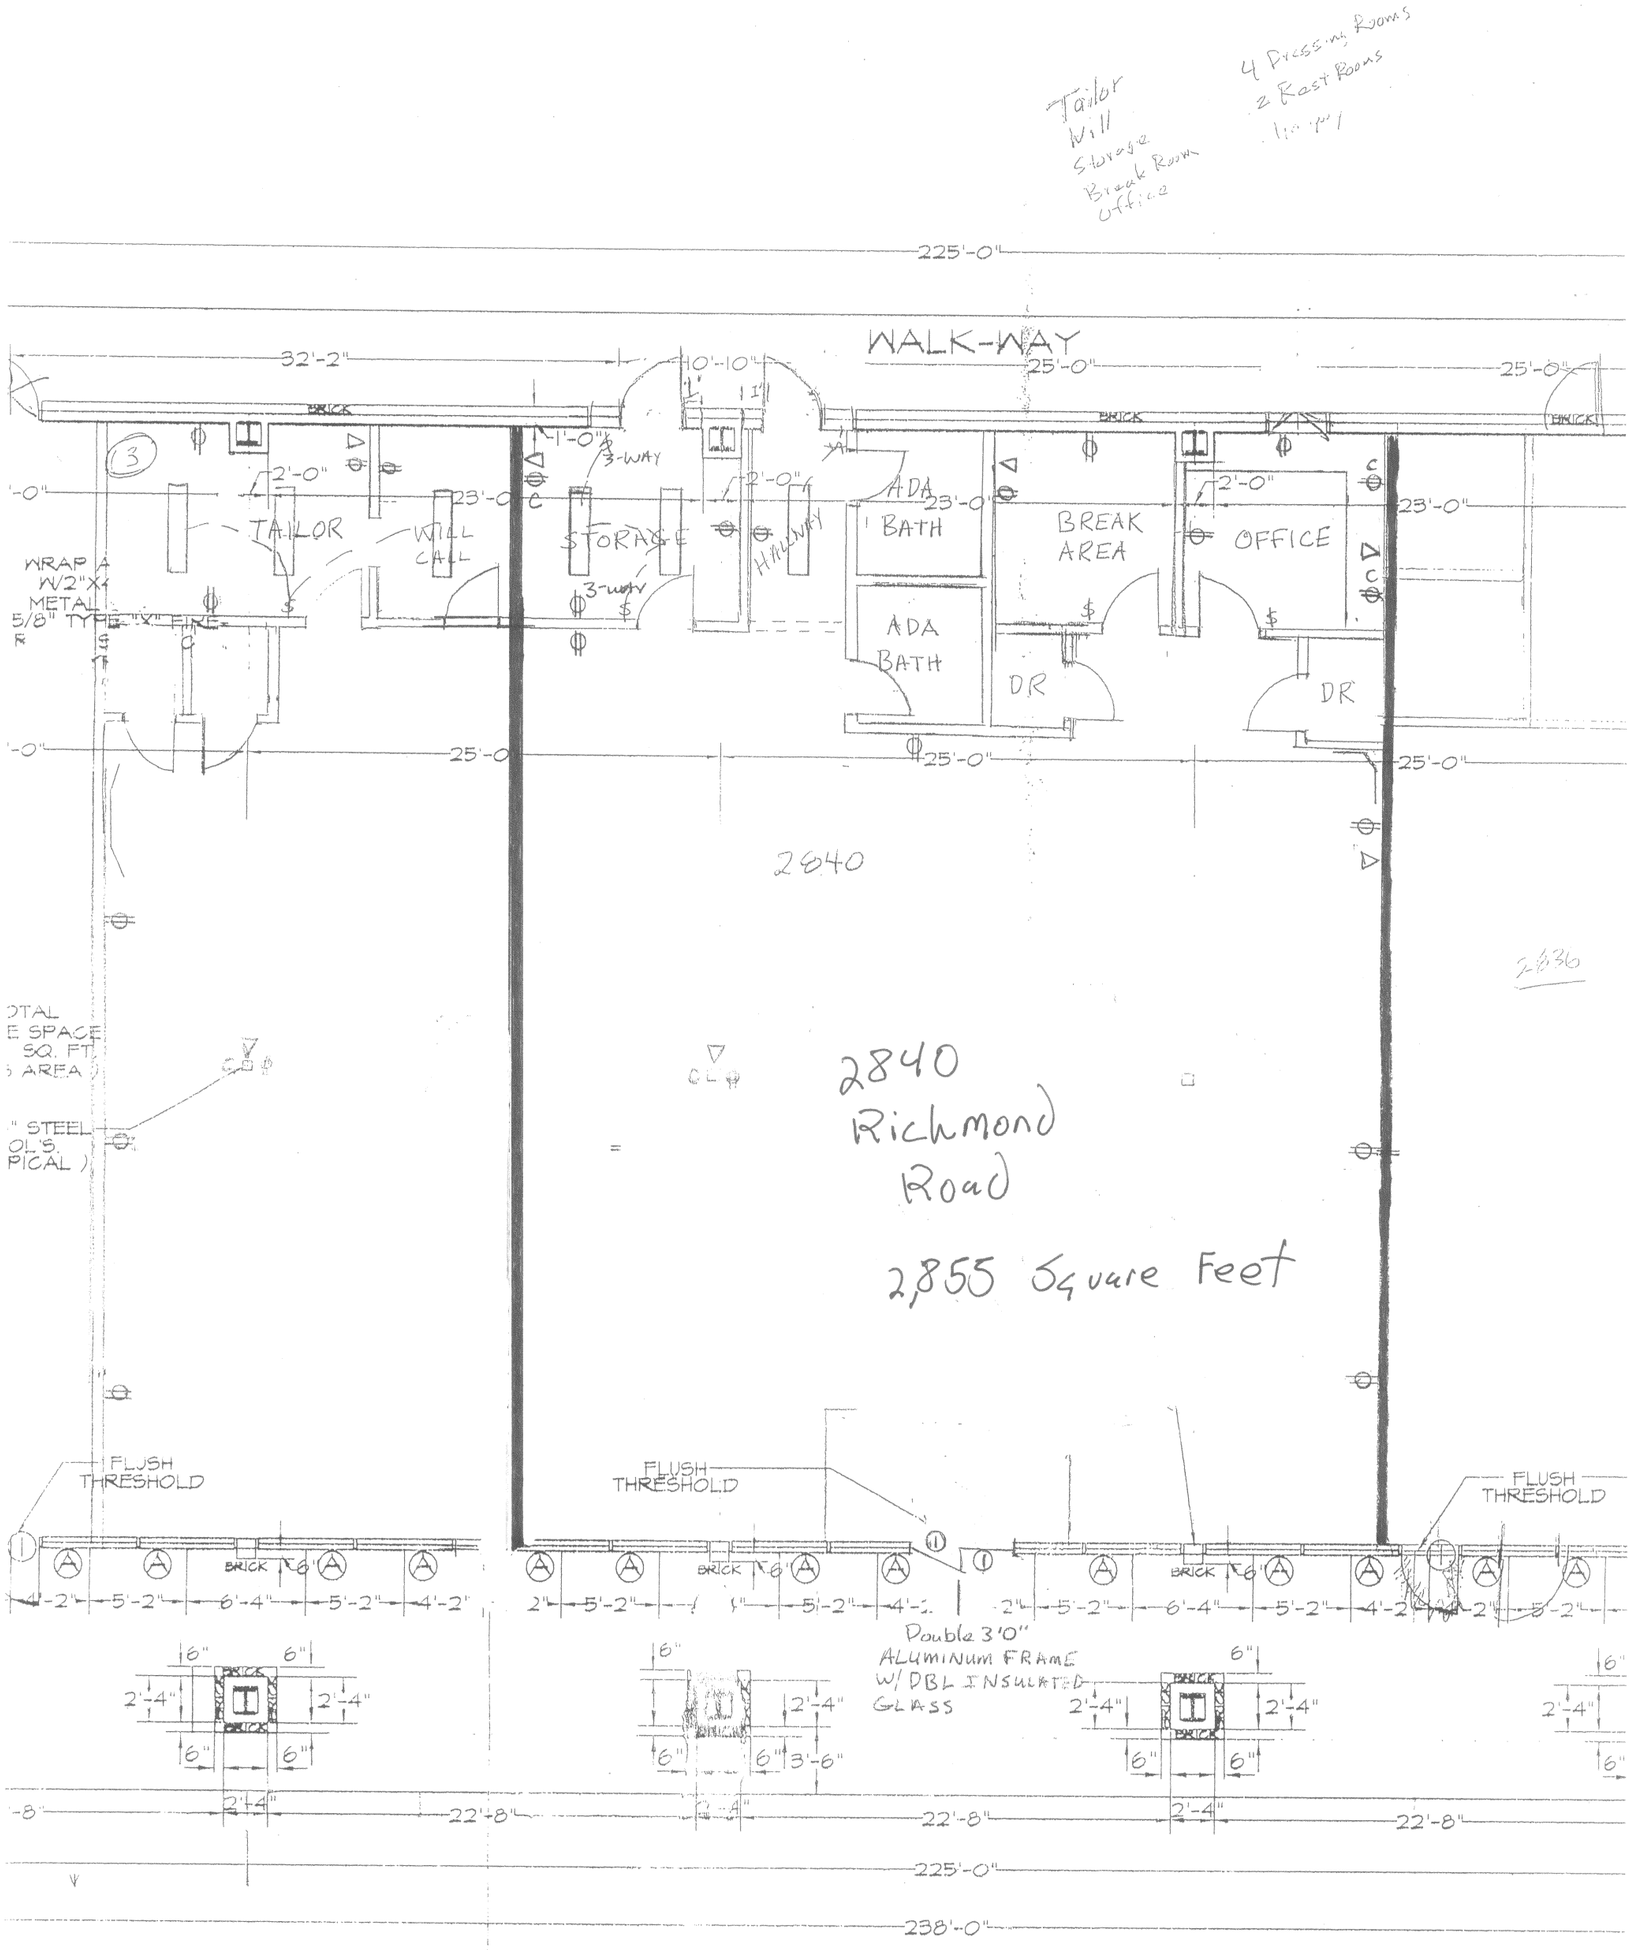

FLOOR PLAN

BUILDING "B"

STEEL FRAME / BRICK VENEER CONSTRU